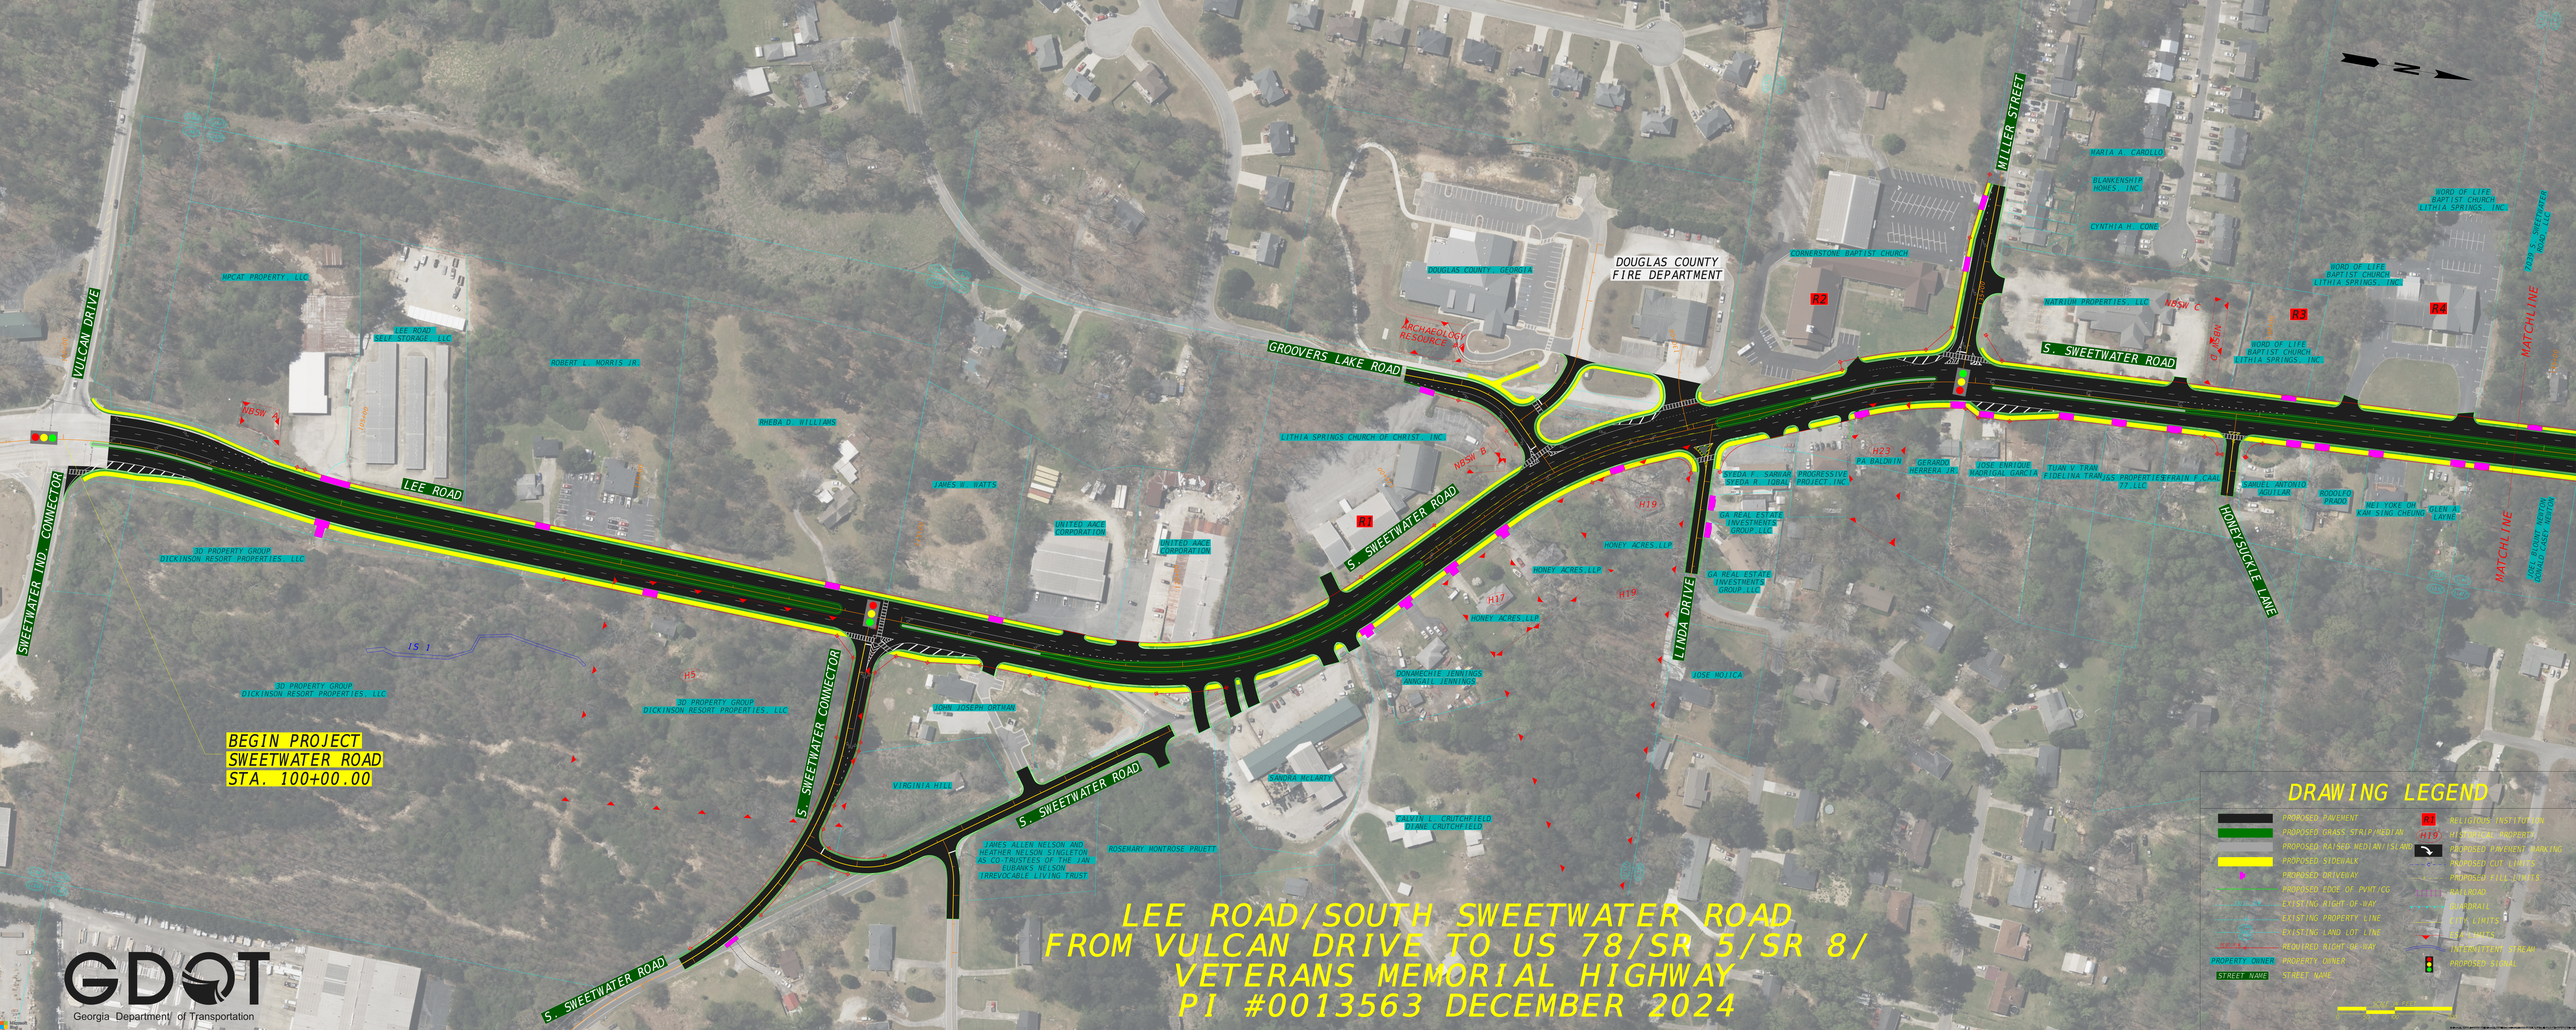

VULCAN DRIVE
SWEETWATER IND. CONNECTOR
LEE ROAD
S. SWEETWATER CONNECTOR
GROOVERS LAKE ROAD
S. SWEETWATER ROAD
WILLER STREET
LINDA DRIVE
HONEYSUCKLE LANE
MATCHLINE
MATCHLINE
DOUGLAS COUNTY FIRE DEPARTMENT
DOUGLAS COUNTY, GEORGIA
CORNERSTONE BAPTIST CHURCH
LITHIA SPRINGS CHURCH OF CHRIST, INC.
UNITED AACE CORPORATION
UNITED AACE CORPORATION
HONEY ACRES, LLP
HONEY ACRES, LLP
HONEY ACRES, LLP
GA REAL ESTATE INVESTMENTS GROUP, LLC
GA REAL ESTATE INVESTMENTS GROUP, LLC
PROGRESSIVE PROJECT, INC
3D PROPERTY GROUP DICKINSON RESORT PROPERTIES, LLC
3D PROPERTY GROUP DICKINSON RESORT PROPERTIES, LLC
3D PROPERTY GROUP DICKINSON RESORT PROPERTIES, LLC
MPCAT PROPERTY, LLC
LEE ROAD SELF STORAGE, LLC
ROBERT L. MORRIS JR.
RHEBA D. WILLIAMS
JAMES W. WATTS
JOHN JOSEPH ORTHAN
VIRGINIA HILL
SANDRA MCEARTY
CALVIN L. CRUTCHFIELD DIANE CRUTCHFIELD
JAMES ALLEN NELSON AND HEATHER NELSON SINGLETON AS CO-TRUSTEES OF THE IAN EUBANKS NELSON IRREVOCABLE LIVING TRUST
ROSEMARY MONTROSE PRUETT
DONAMECHIE JENNINGS ANNGAIL JENNINGS
JOSE MOJICA
MARIA A. CAROLLO
BLANKENSHIP HOMES, INC.
CYNTHIA H. CORE
WORD OF LIFE BAPTIST CHURCH LITHIA SPRINGS, INC.
WORD OF LIFE BAPTIST CHURCH LITHIA SPRINGS, INC.
WORD OF LIFE BAPTIST CHURCH LITHIA SPRINGS, INC.
MATRIOR PROPERTIES, LLC
PA BALDRIN
GERARDO HERRERA JR.
JOSE ENRIQUE MADRIGAL GARCIA
TUAN V TRAN FIDELINA TRAN
JJS PROPERTIES 77, LLC
IBRAHIM F. CARL
SAMUEL ANTONIO AGUILAR
RODOLFO PRADO
NEI YOKE OH KAM SING CHEUNG
GLEN AL LAYNE
SYEDA F. SARWAR SYEDA R. IQBAL
KEEP RIGHT NORTON DONALD CLARK NORTON
BEGIN PROJECT
SWEETWATER ROAD
STA. 100+00.00
LEE ROAD/SOUTH SWEETWATER ROAD
FROM VULCAN DRIVE TO US 78/SR 5/SR 8/
VETERANS MEMORIAL HIGHWAY
PI #0013563 DECEMBER 2024
DRAWING LEGEND
PROPOSED PAVEMENT
PROPOSED GRASS STRIP/MEDIAN
PROPOSED RAISED MEDIAN ISLAND
PROPOSED SIDEWALK
PROPOSED DRIVEWAY
PROPOSED EDGE OF PVMT/CG
EXISTING RIGHT-OF-WAY
EXISTING PROPERTY LINE
EXISTING LAND LOT LINE
REQUIRED RIGHT-OF-WAY
PROPERTY OWNER
STREET NAME
RELIGIOUS INSTITUTION
HISTORIC PROPERTY
PROPOSED PAVEMENT MARKING
PROPOSED CUT LIMITS
PROPOSED FILL LIMITS
RAILROAD
GUARDRAIL
CITY LIMITS
COUNTY LINE
INTERMITTENT STREAM
PROPOSED SIGNAL
GDOT
Georgia Department of Transportation